CONCEPT LAYOUT PLAN

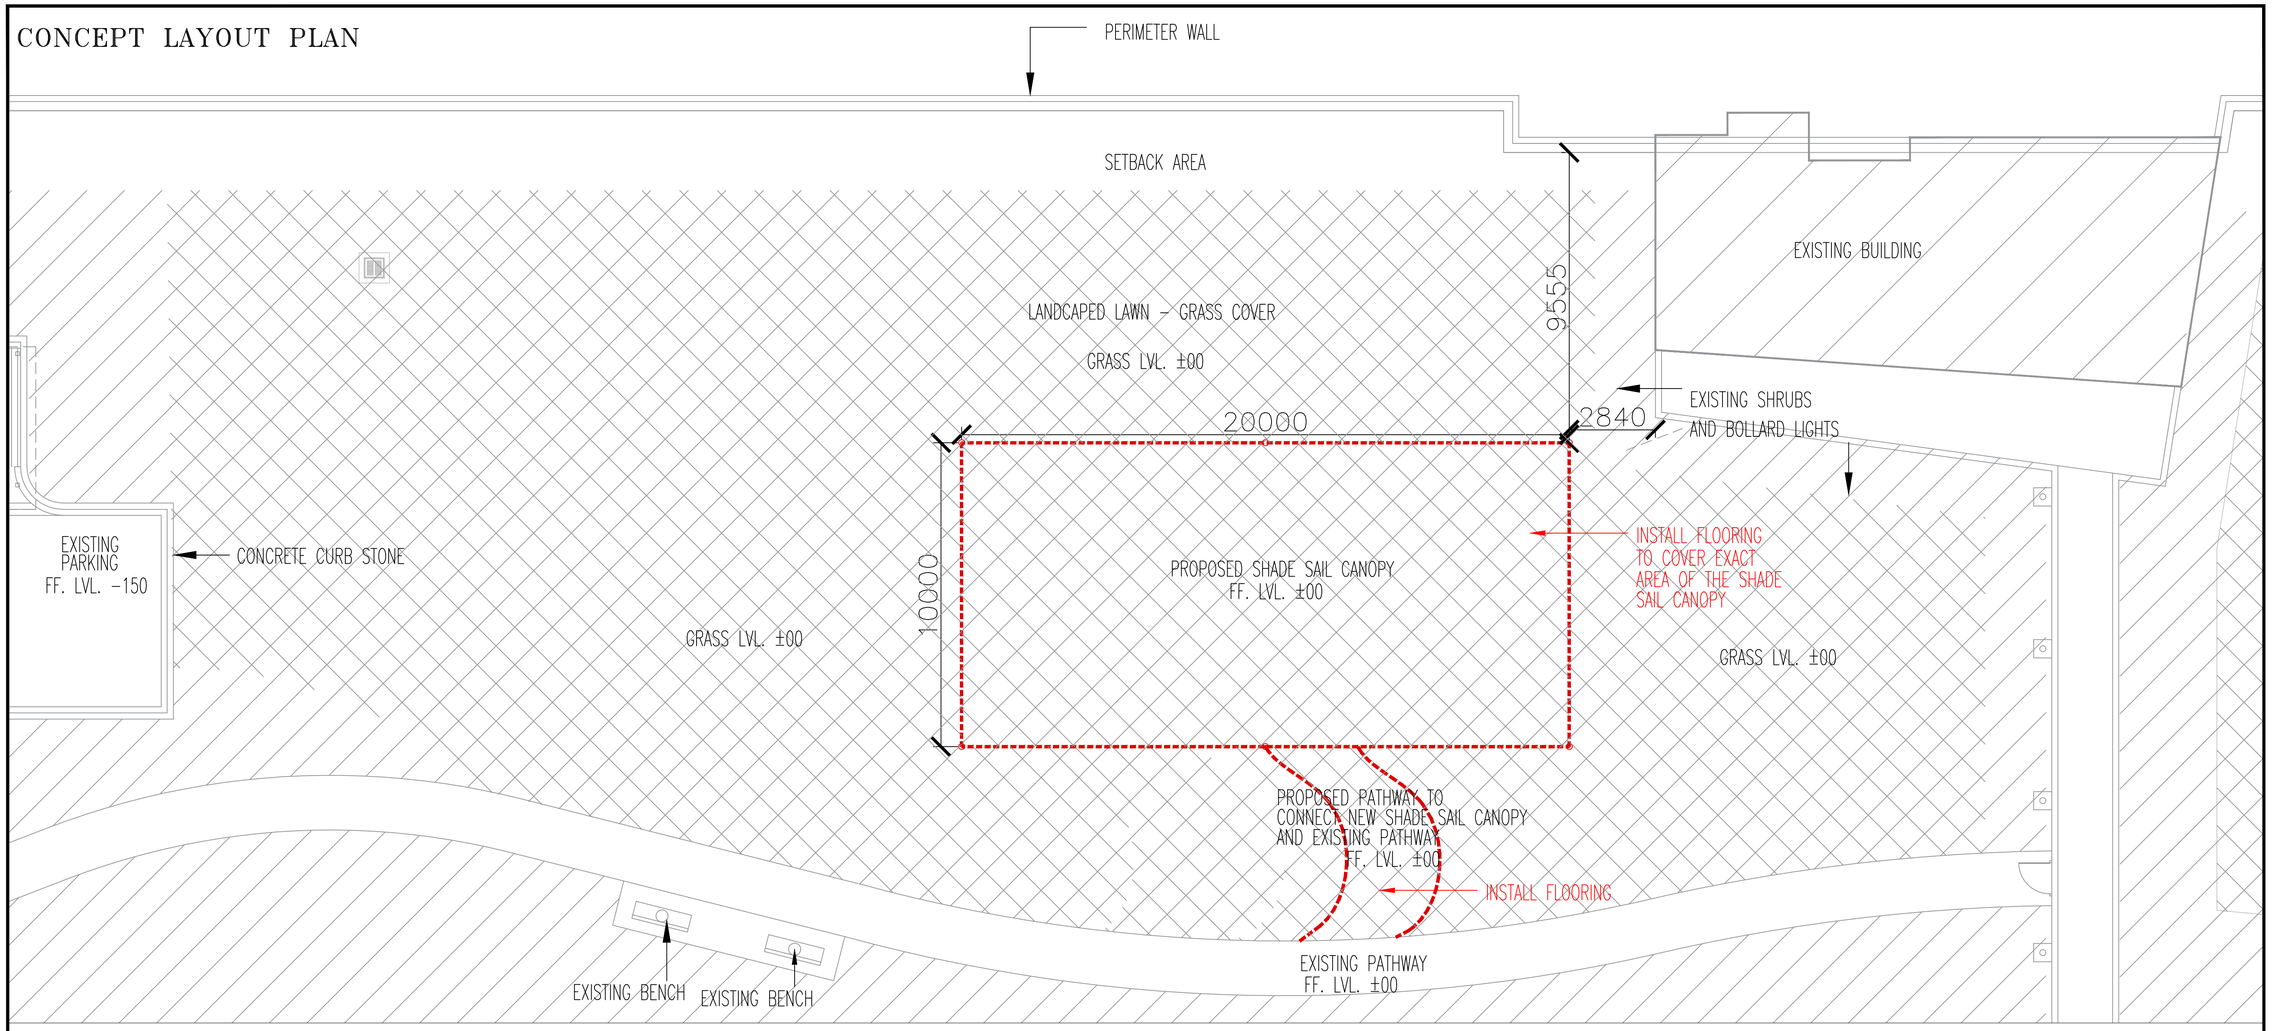

REFERENCE IMAGE FOR FLOORING BELOW THE SHADE SAID CANOPY & PATHWAY

DRAWING TITLE:		SHEET NO:
CONCEPT LAYOUT PLAN	DESIGN, SUPPLY & INSTALLATION OF NEW LAWN FLOORING IN THE NORTH LAWN AREA AT AMERICAN EMBASSY ABU DHABI, UAE	105/001

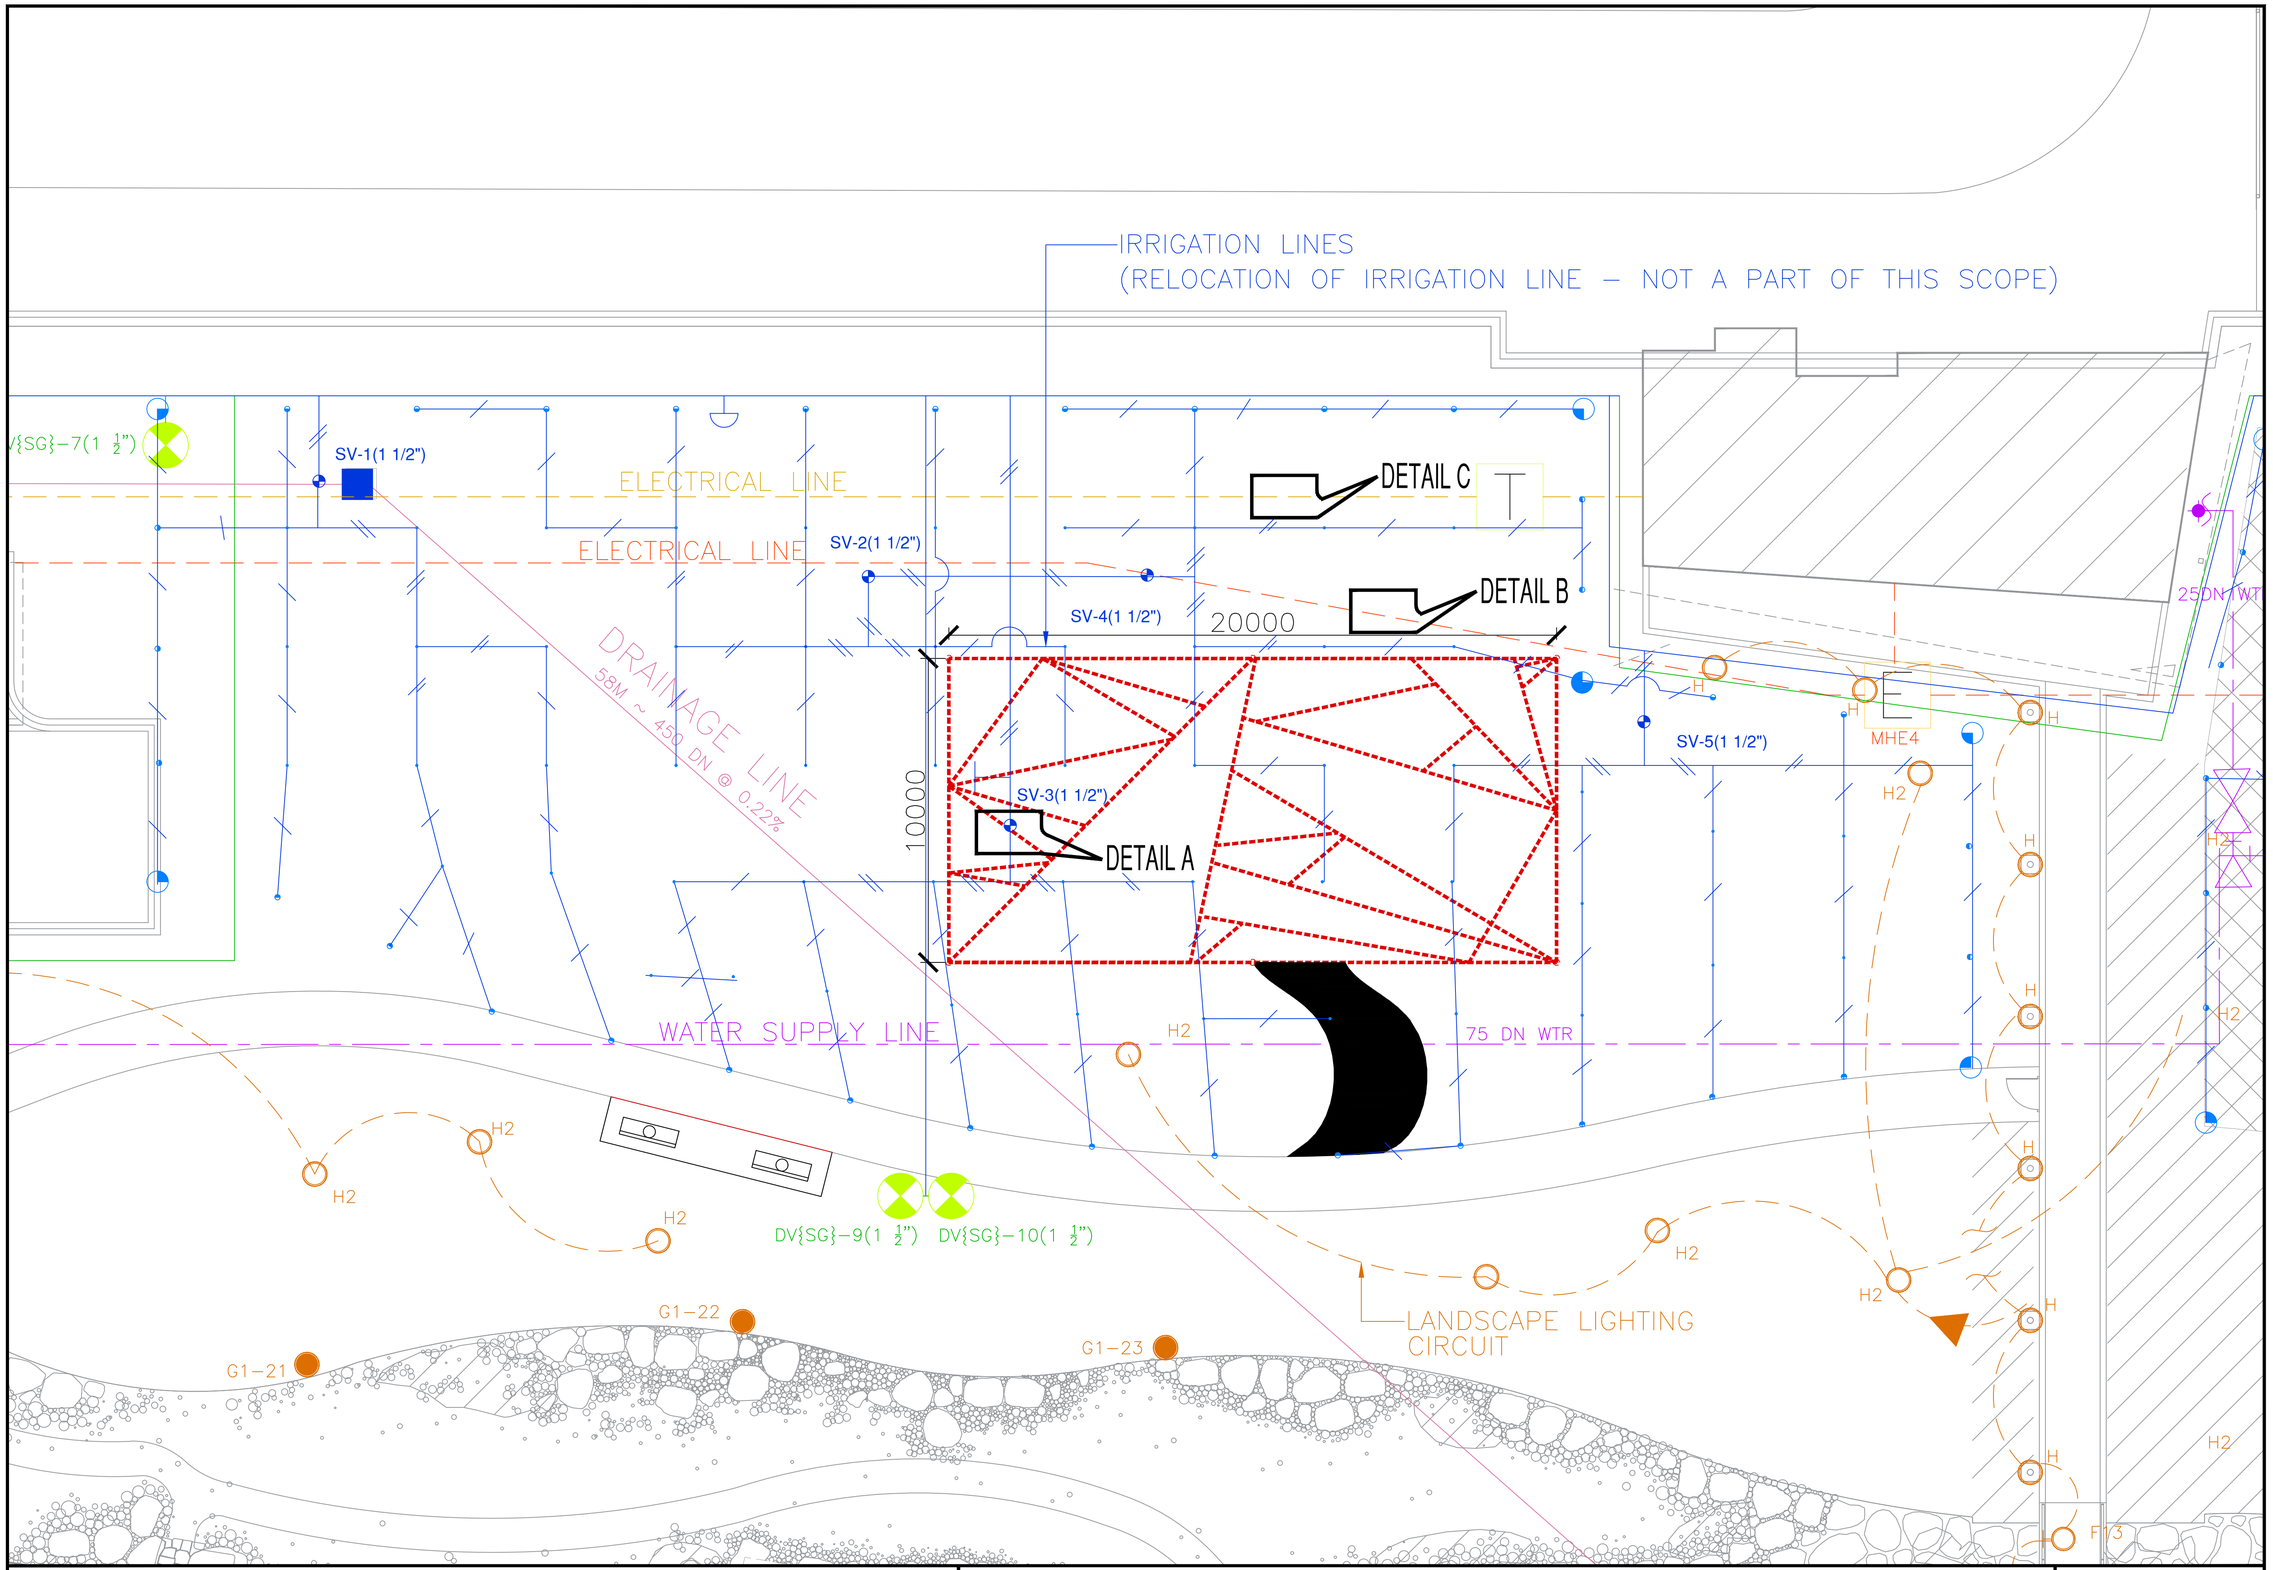

DRAWING TITLE:		SHEET NO:
EXISTING SERVICES LAYOUT PLAN	DESIGN, SUPPLY & INSTALLATION OF NEW LAWN FLOORING IN THE NORTH LAWN AREA AT AMERICAN EMBASSY ABU DHABI, UAE	105/002

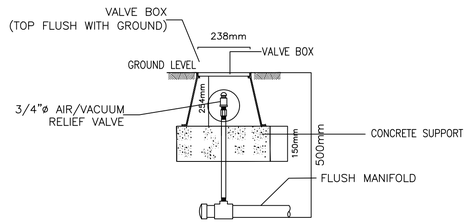

AIR / VACUUM RELIEF VALVE ASSEMBLY

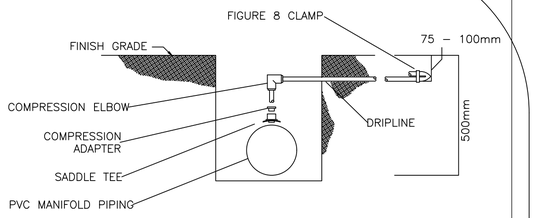

DRIP MANIFOLD TO DRIPLINE CONNECTION DETAIL

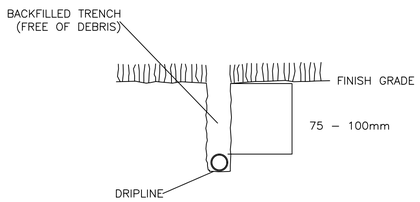

DRIPLINE INSTALLATION DETAIL

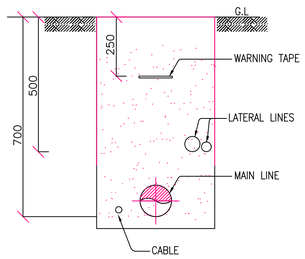

MAIN LINE TYPICAL TRENCHING DETAILS

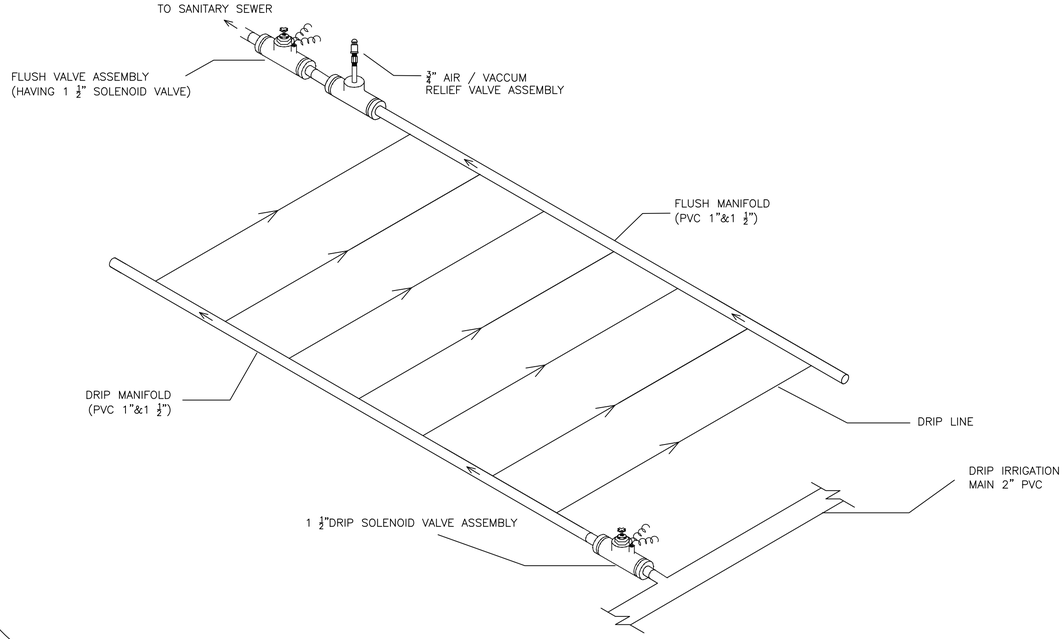

TYPICAL SECTION OF DRIP DISPERSAL SYSTEM

DETAIL–A

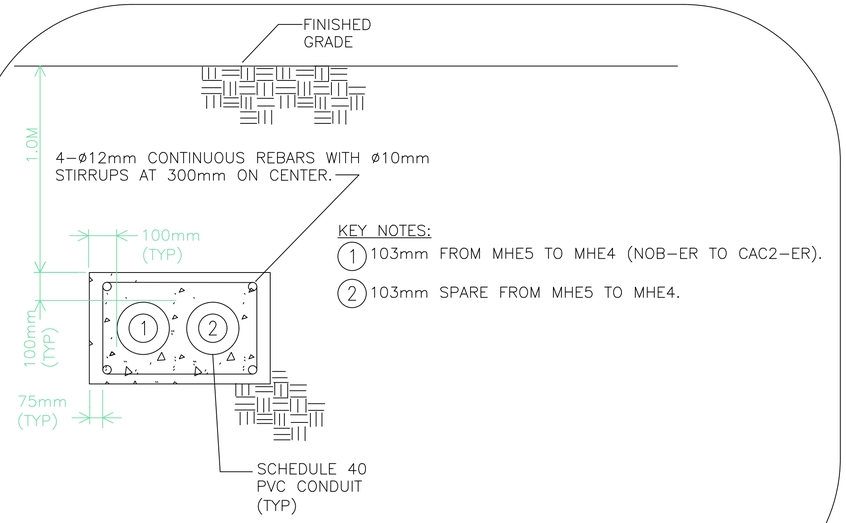

KEY NOTES:

1. 103mm FROM MHE5 TO MHE4 (NOB–ER TO CAC2–ER).
2. 103mm SPARE FROM MHE5 TO MHE4.

POWER DUCTBANK SECTION

DETAIL–B

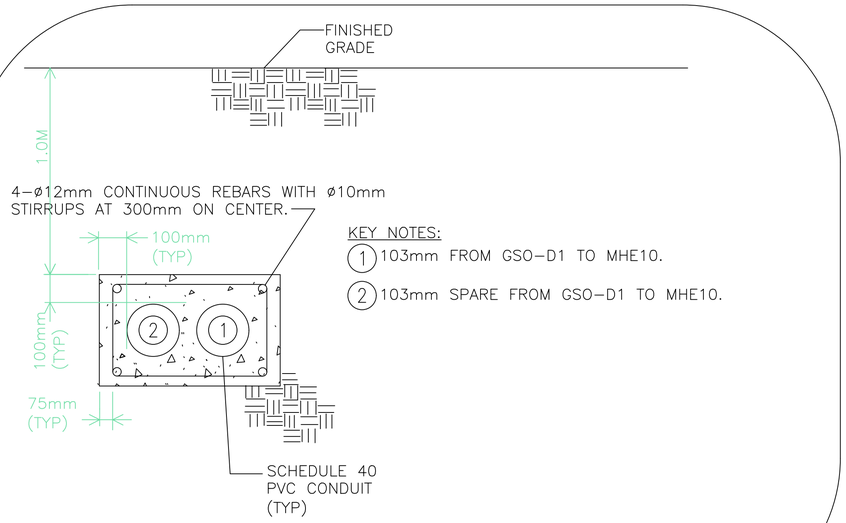

KEY NOTES:

1. 103mm FROM GSO–D1 TO MHE10.
2. 103mm SPARE FROM GSO–D1 TO MHE10.

POWER DUCTBANK SECTION

DETAIL–C

DRAWING TITLE:		SHEET NO:
DETAILS FOR EXISTING SERVICES	DESIGN, SUPPLY & INSTALLATION OF NEW LAWN FLOORING IN THE NORTH LAWN AREA AT AMERICAN EMBASSY ABU DHABI, UAE	105/003