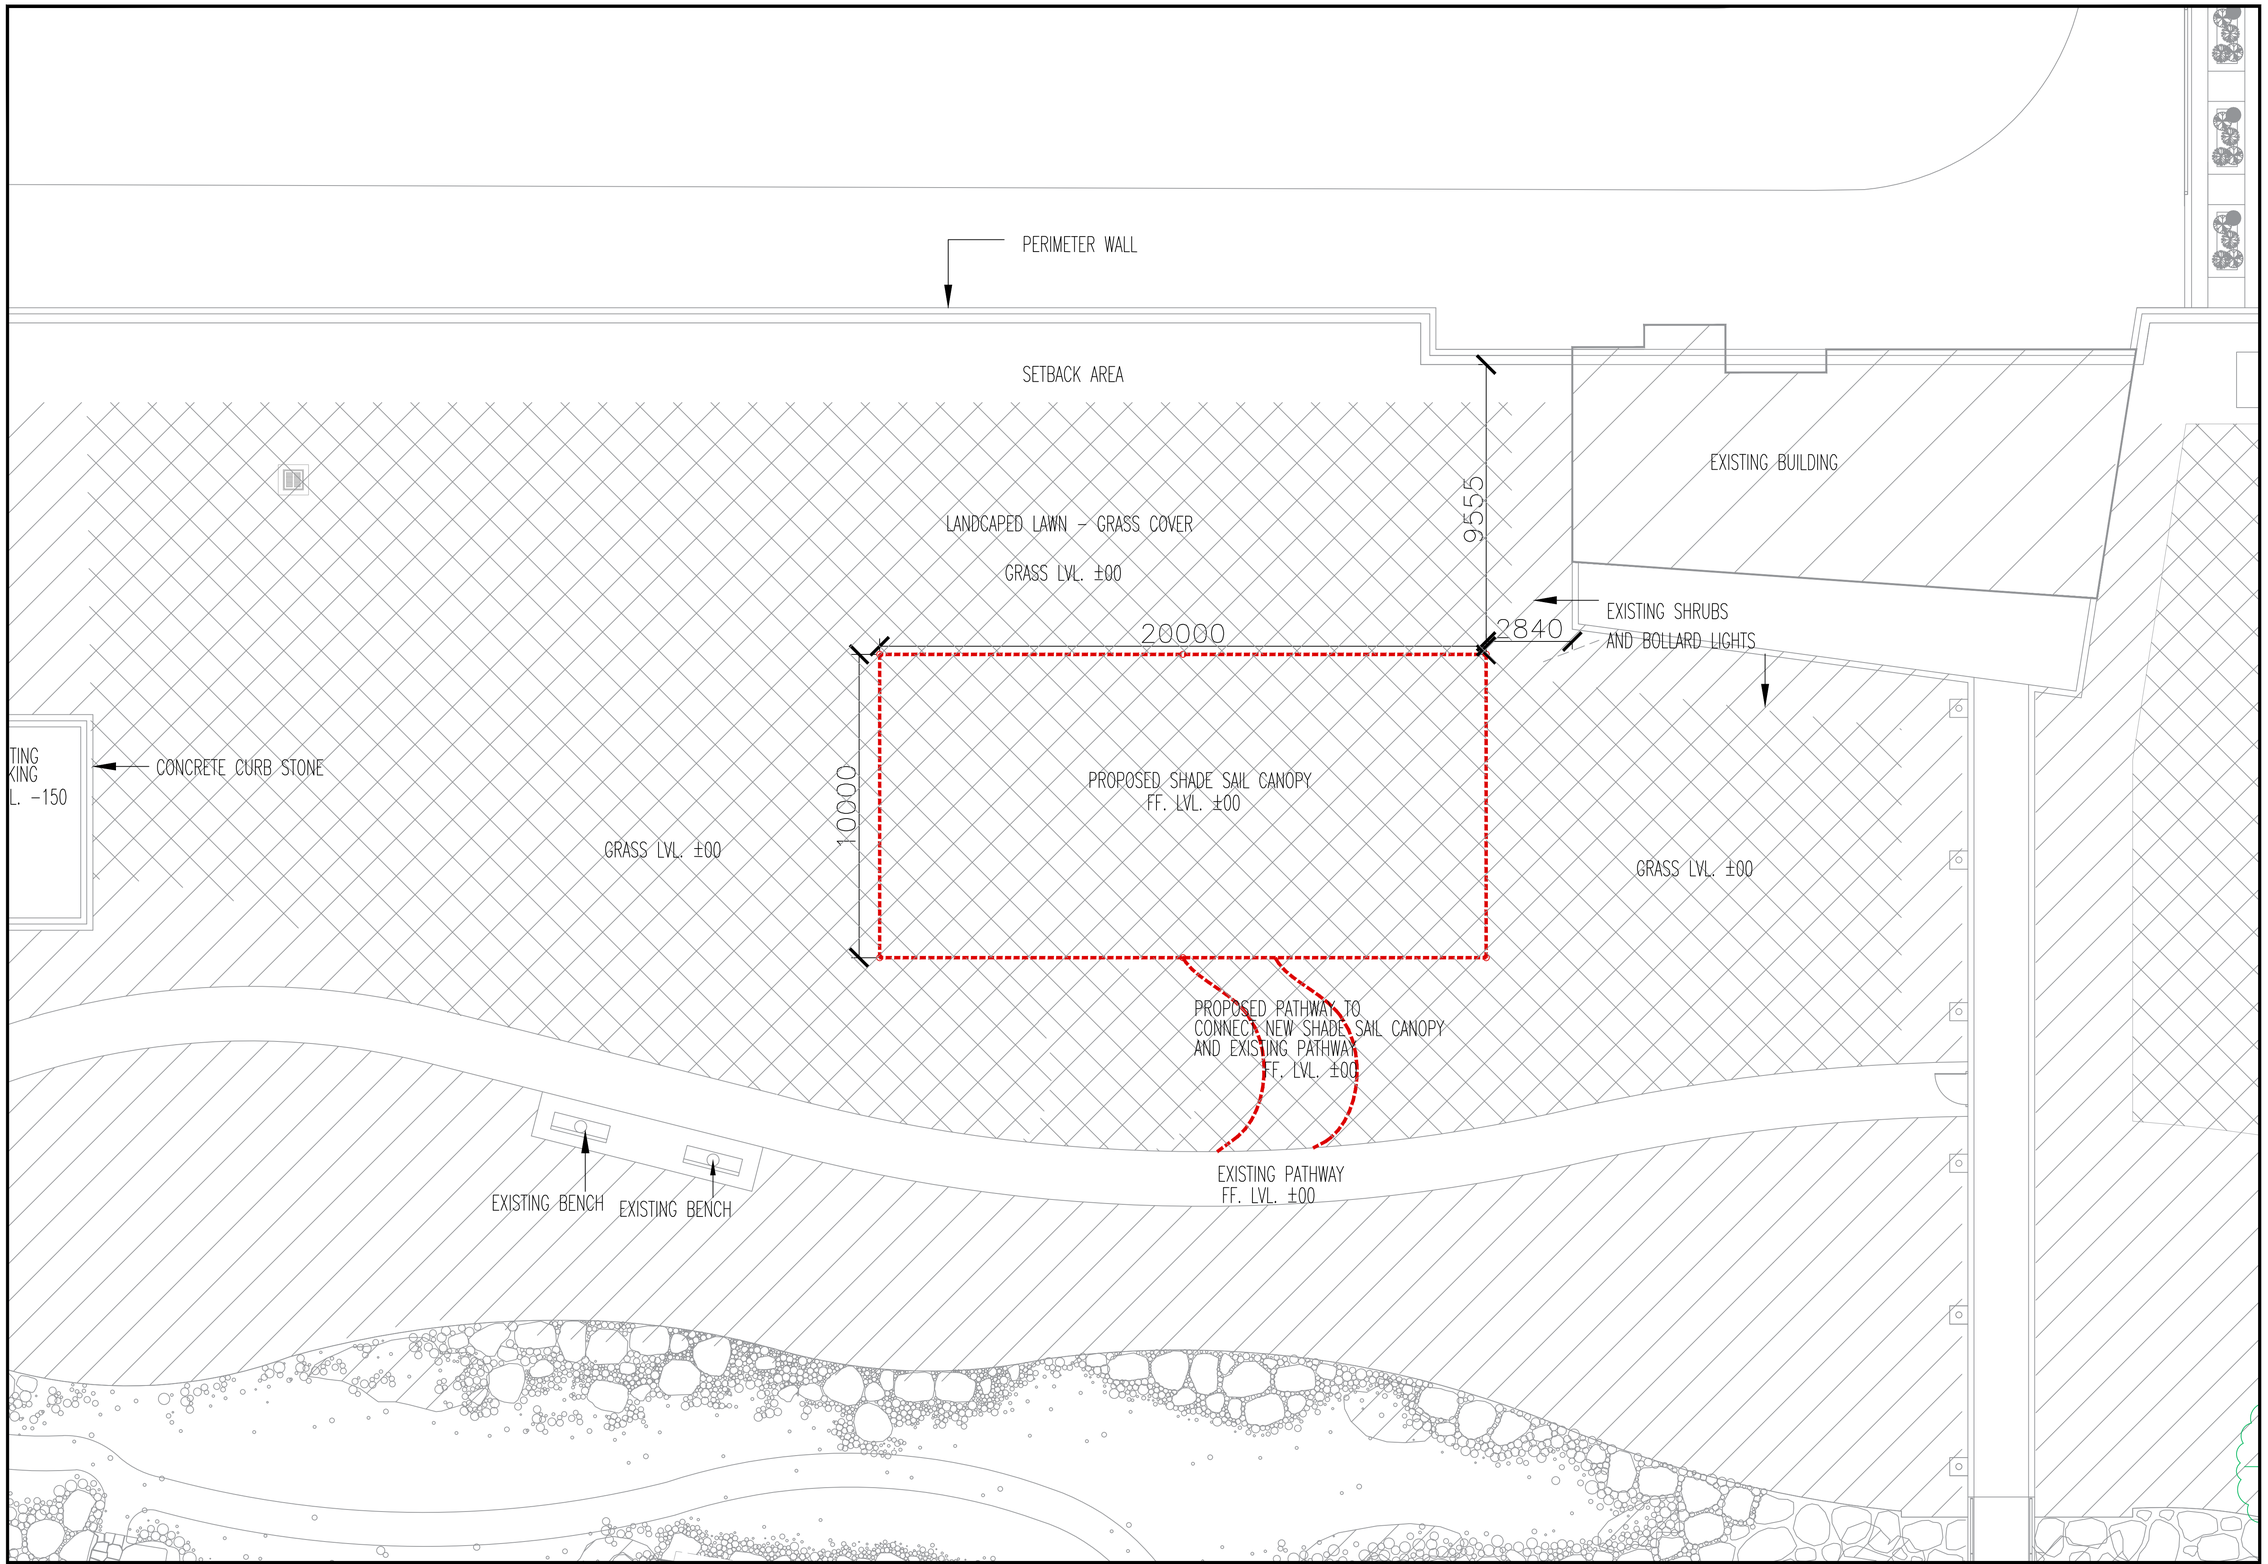

DRAWING TITLE:		SHEET NO:
CONCEPT LAYOUT PLAN	DESIGN, SUPPLY & INSTALLATION OF SHADE SAIL CANOPY IN THE NORTH LAWN AREA AT AMERICAN EMBASSY ABU DHABI, UAE	104/001

SHADE SAIL CANOPY & POLE CONCEPT DESIGN

DRAWING TITLE:		SHEET NO:
REFERENCE IMAGES	DESIGN, SUPPLY & INSTALLATION OF SHADE SAIL CANOPY IN THE NORTH LAWN AREA AT AMERICAN EMBASSY ABU DHABI, UAE	104/002

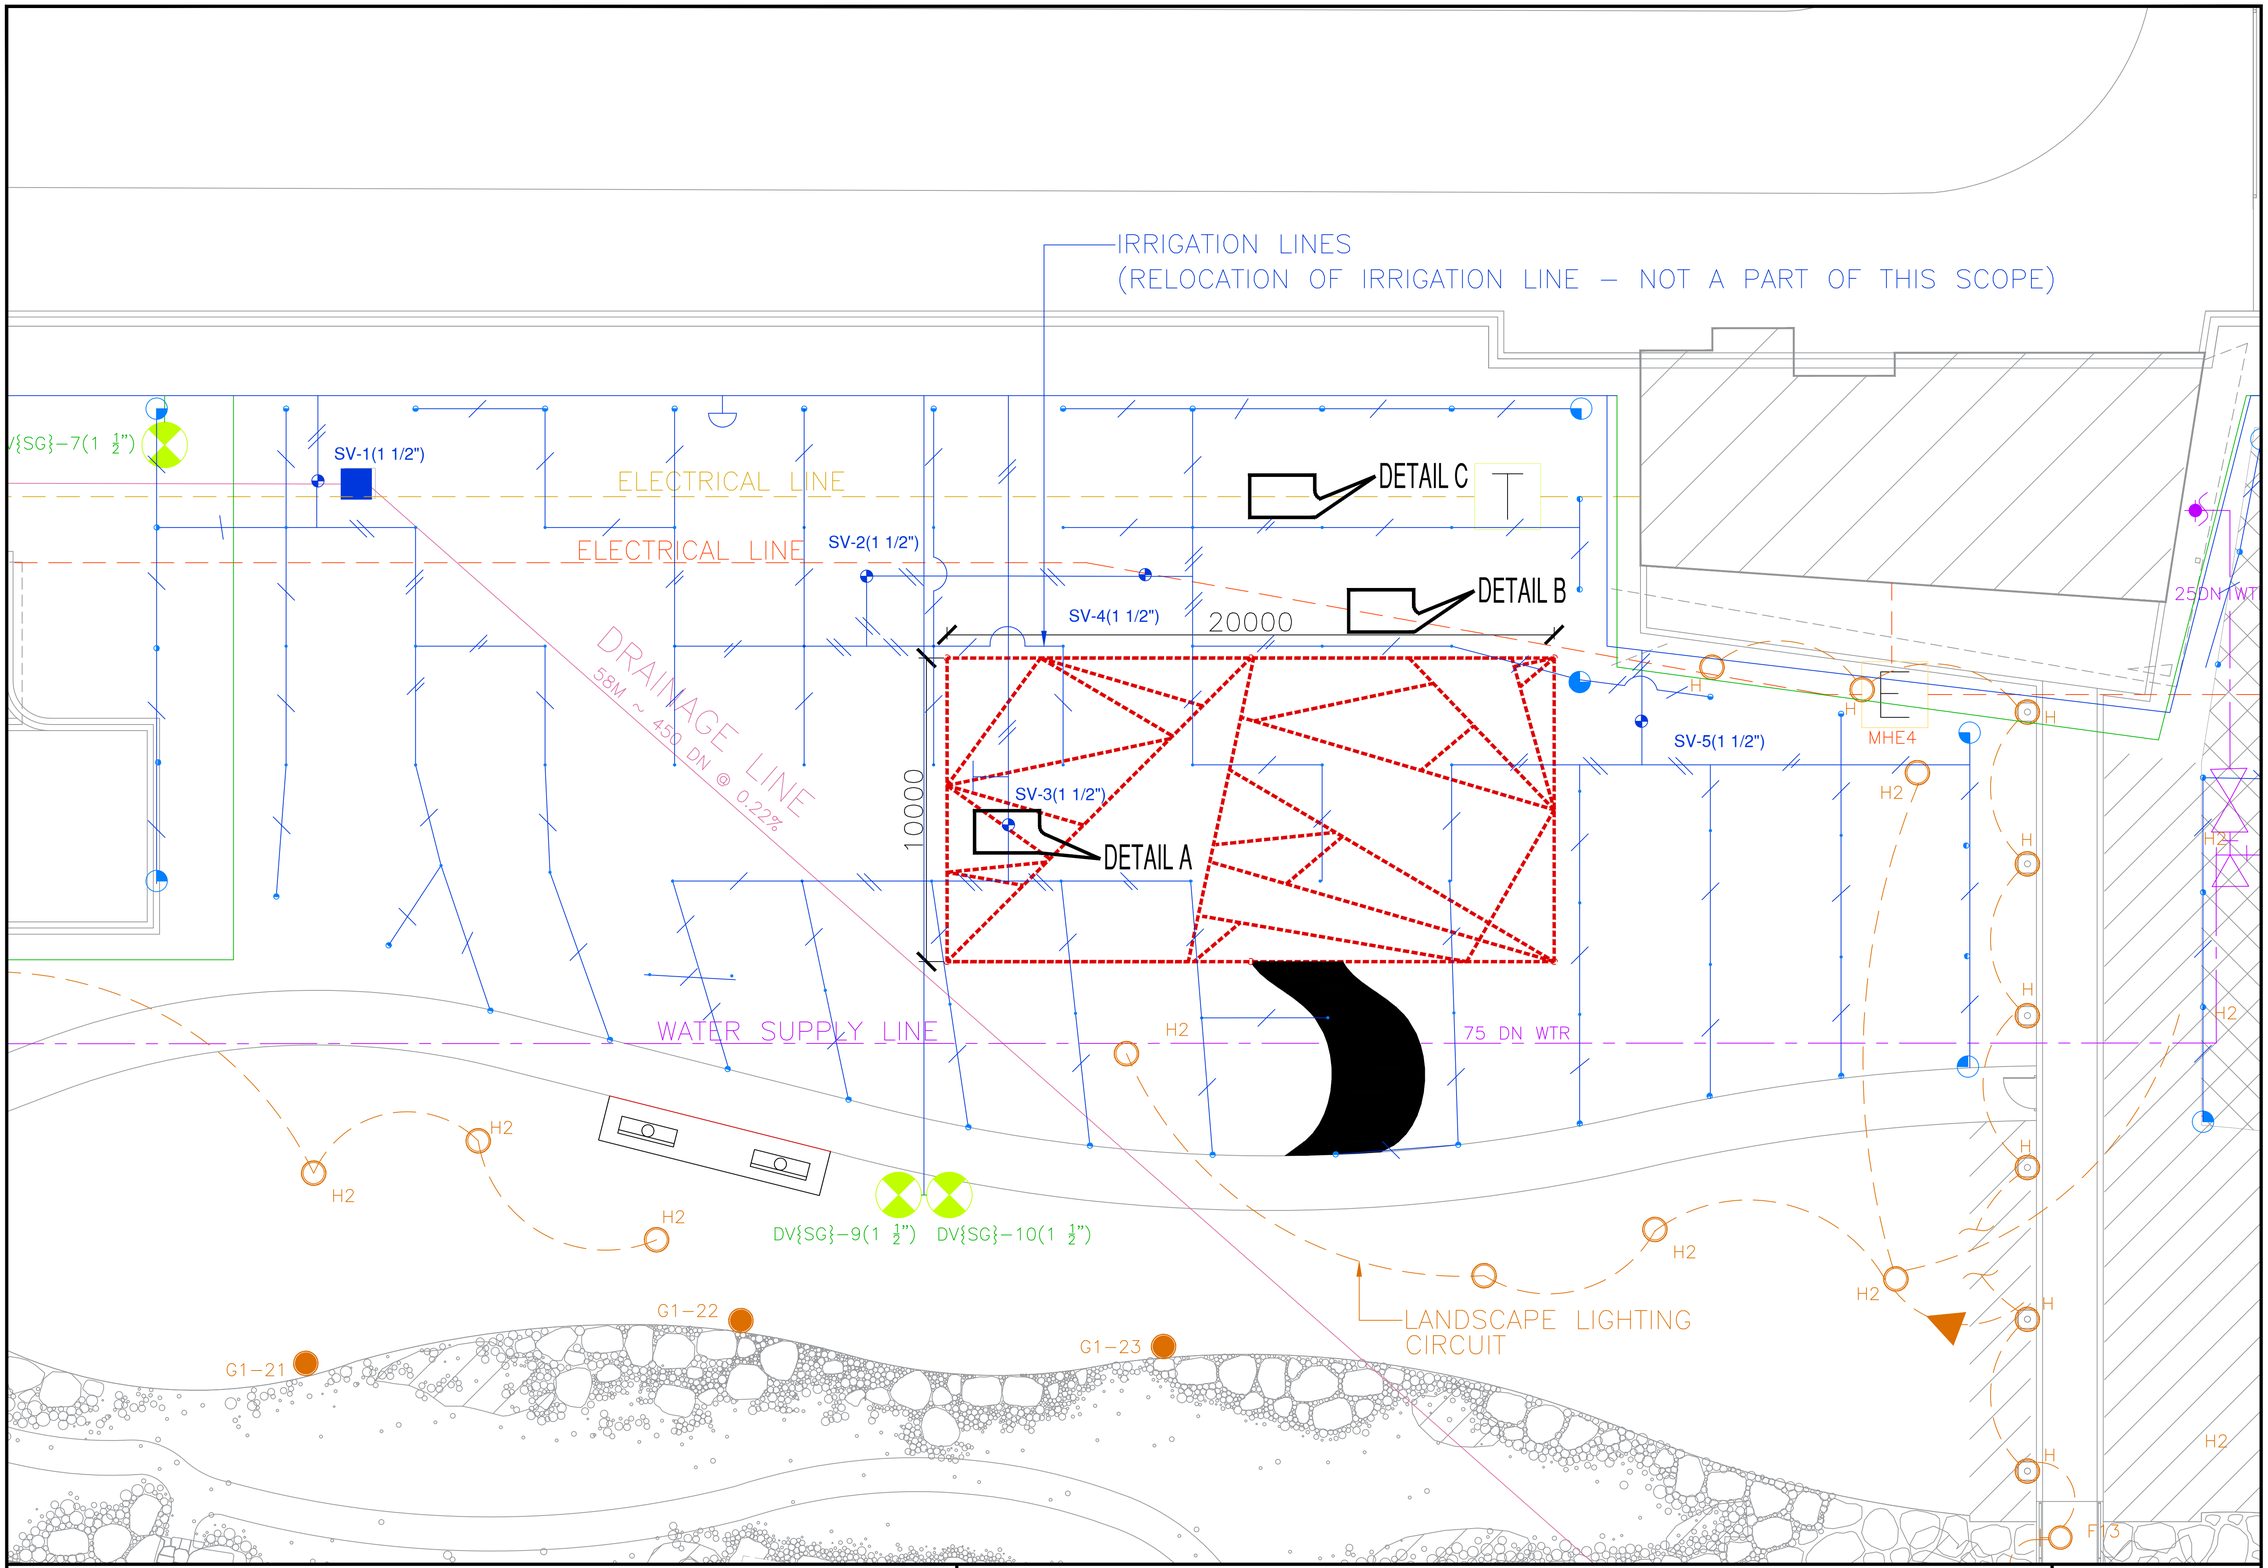

DRAWING TITLE:		SHEET NO:
EXISTING SERVICES LAYOUT PLAN	DESIGN, SUPPLY & INSTALLATION OF SHADE SAIL CANOPY IN THE NORTH LAWN AREA AT AMERICAN EMBASSY ABU DHABI, UAE	104/003

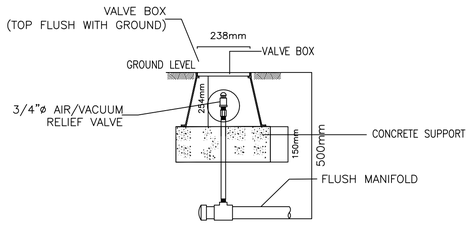

AIR / VACUUM RELIEF VALVE ASSEMBLY

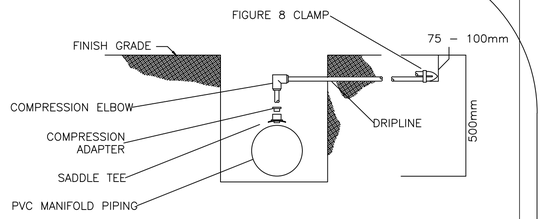

DRIP MANIFOLD TO DRIPLINE CONNECTION DETAIL

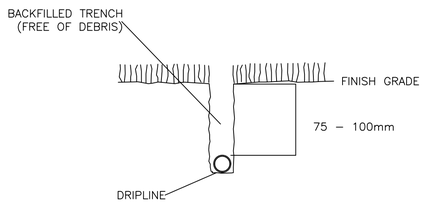

DRIPLINE INSTALLATION DETAIL

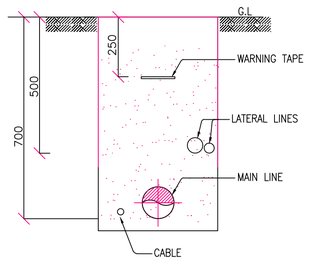

MAIN LINE TYPICAL TRENCHING DETAILS

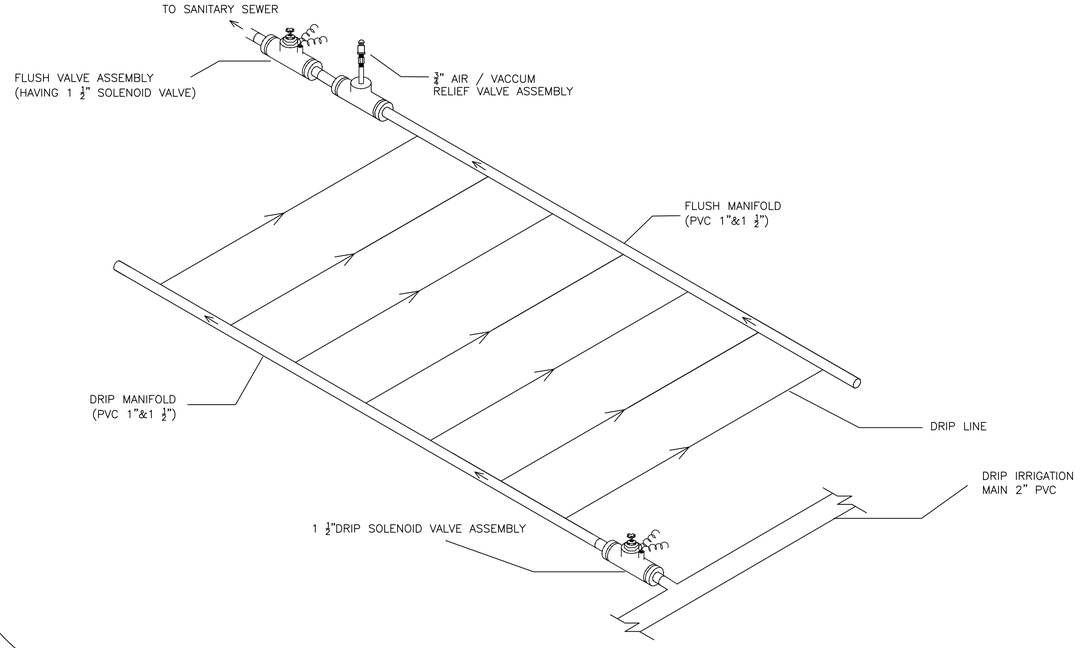

TYPICAL SECTION OF DRIP DISPERSAL SYSTEM

DETAIL–A

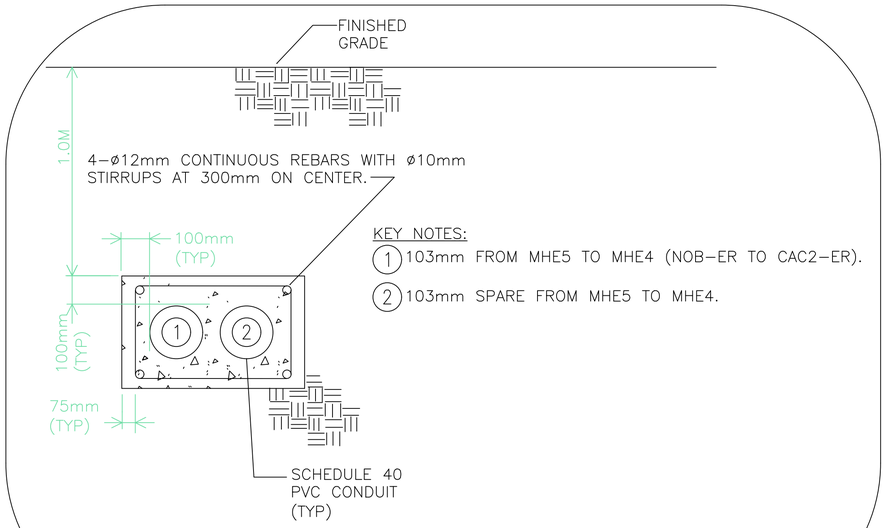

KEY NOTES:

1. 103mm FROM MHE5 TO MHE4 (NOB–ER TO CAC2–ER).
2. 103mm SPARE FROM MHE5 TO MHE4.

POWER DUCTBANK SECTION

DETAIL–B

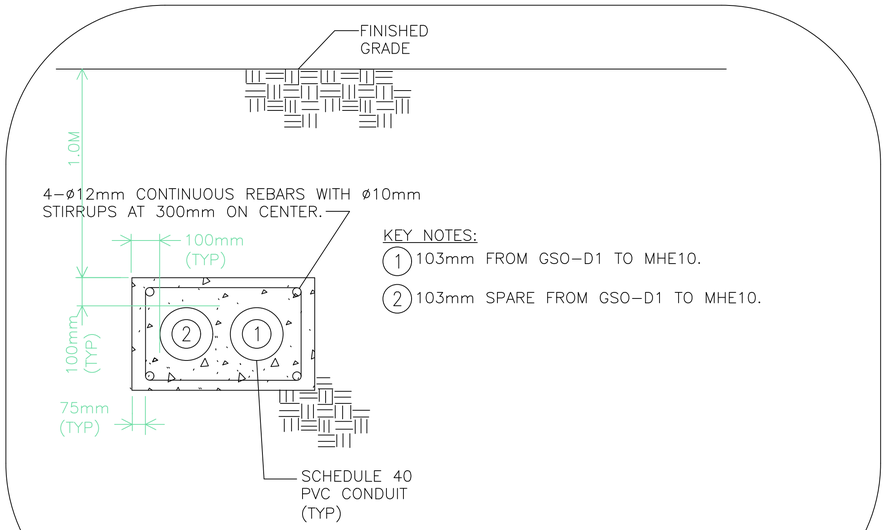

KEY NOTES:

1. 103mm FROM GSO–D1 TO MHE10.
2. 103mm SPARE FROM GSO–D1 TO MHE10.

POWER DUCTBANK SECTION

DETAIL–C

DRAWING TITLE:		SHEET NO:
DETAILS FOR EXISTING SERVICES	DESIGN, SUPPLY & INSTALLATION OF SHADE SAIL CANOPY IN THE NORTH LAWN AREA AT AMERICAN EMBASSY ABU DHABI, UAE	104/004